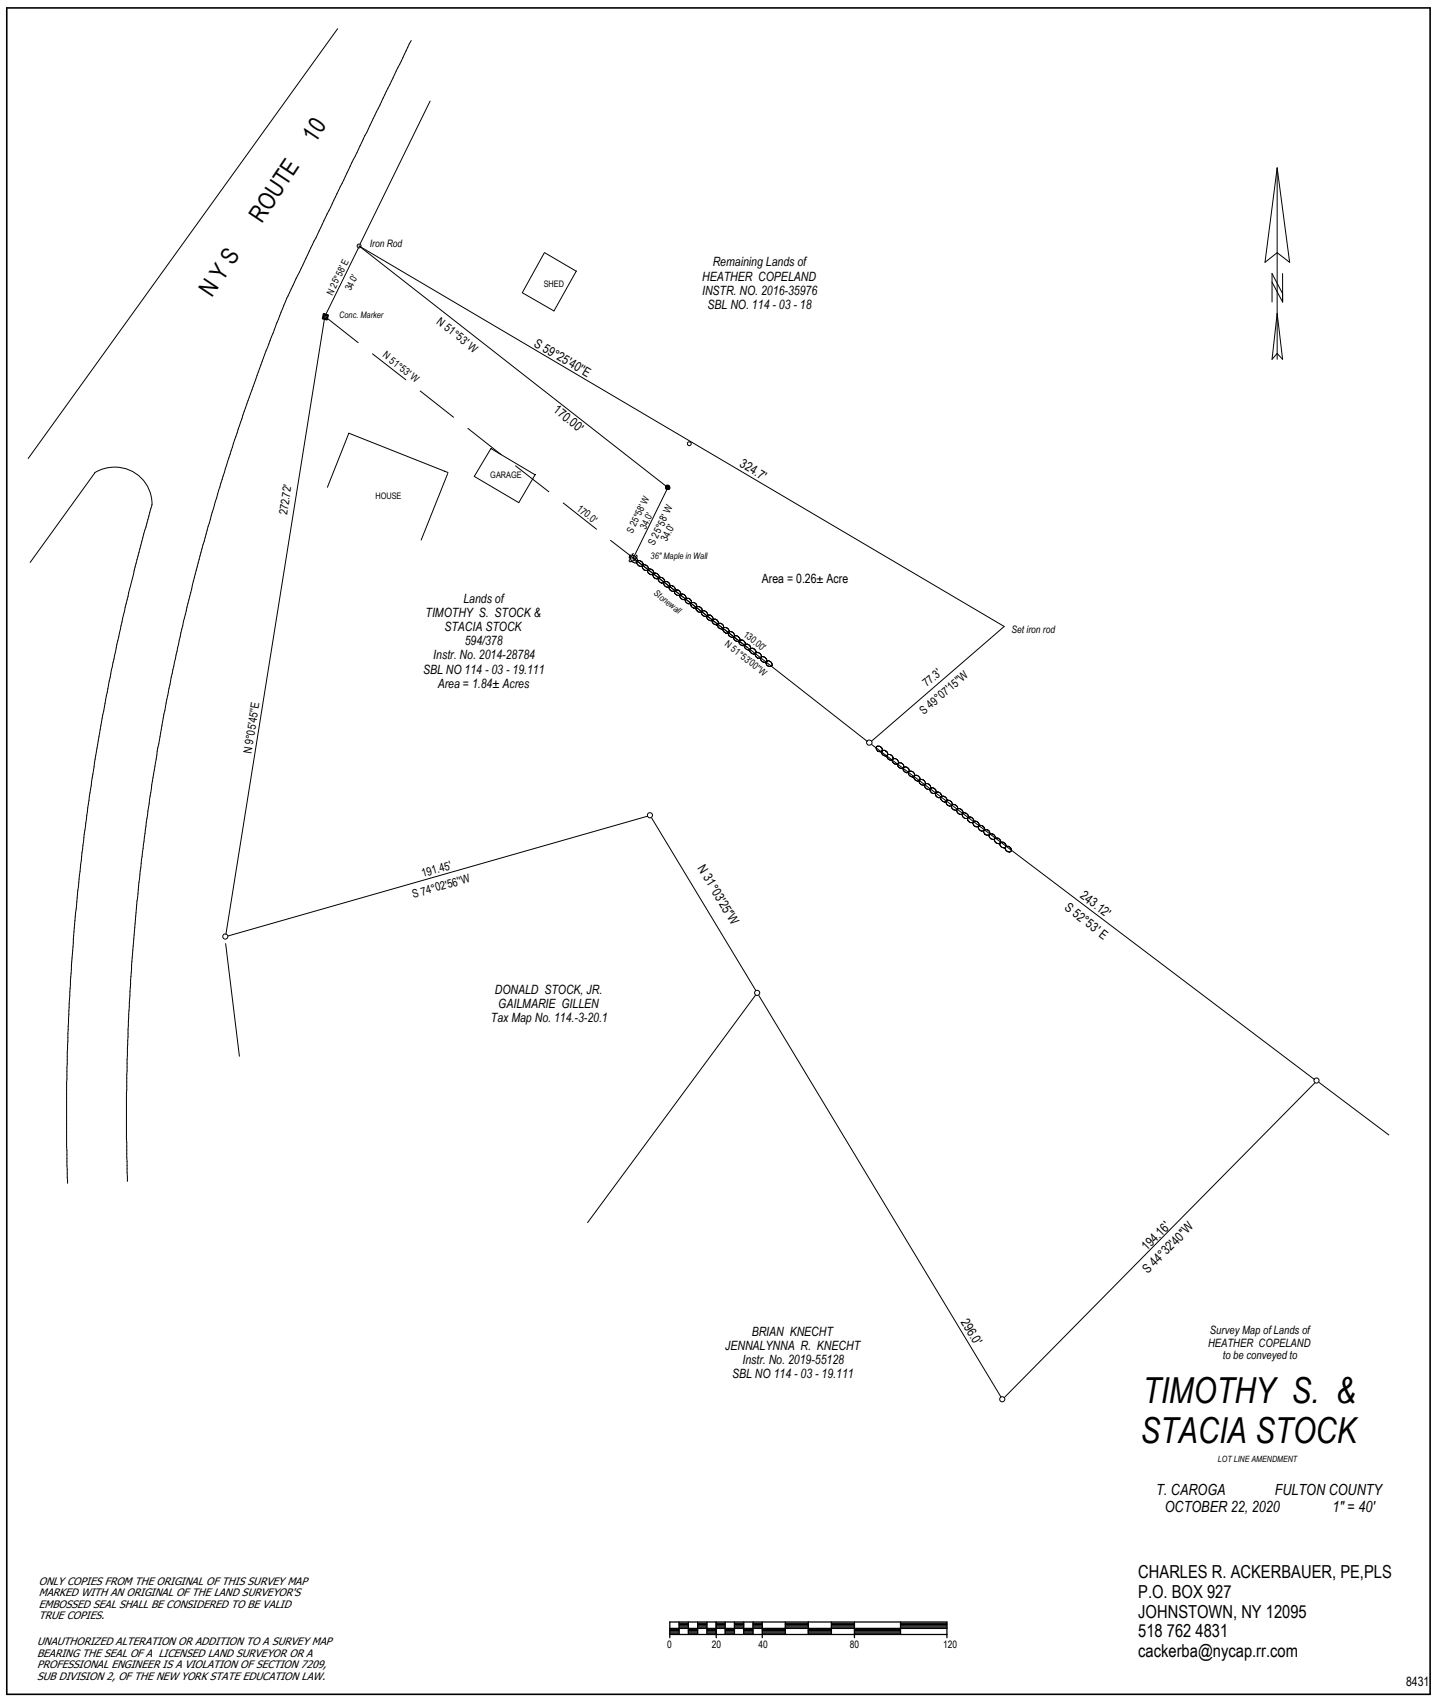


Survey Map of Lands of
HEATHER COPELAND
to be conveyed to

# TIMOTHY S. & STACIA STOCK

LOT LINE AMENDMENT

T. CAROGA FULTON COUNTY
OCTOBER 22, 2020 1" = 40'

ONLY COPIES FROM THE ORIGINAL OF THIS SURVEY MAP MARKED WITH AN ORIGINAL OF THE LAND SURVEYOR'S EMBOSSED SEAL SHALL BE CONSIDERED TO BE VALID TRUE COPIES.

UNAUTHORIZED ALTERATION OR ADDITION TO A SURVEY MAP BEARING THE SEAL OF A LICENSED LAND SURVEYOR OR A PROFESSIONAL ENGINEER IS A VIOLATION OF SECTION 7209, SUB DIVISION 2, OF THE NEW YORK STATE EDUCATION LAW.

CHARLES R. ACKERBAUER, PE,PLS
P.O. BOX 927
JOHNSTOWN, NY 12095
518 762 4831
cackerba@nycap.rr.com

8431